Mortar Bedded Hip Pascoll Roll
(Code 233)

Tile Slip In Mortar Butt Joint

Edgemere Slate
420mm x 330mm
(Code 355)

Universal Underlays
Vapour Permeable (Code 33150)
Non-Breathable (Code 33145)

JB Red Treated Battens Machine Graded to BS5534
38mm x 25mm (Rafters 400mm - 450mm)
50mm x 25mm (Rafters 450mm - 600mm)

Marley

Tilefix Specrite
Estimator BIM

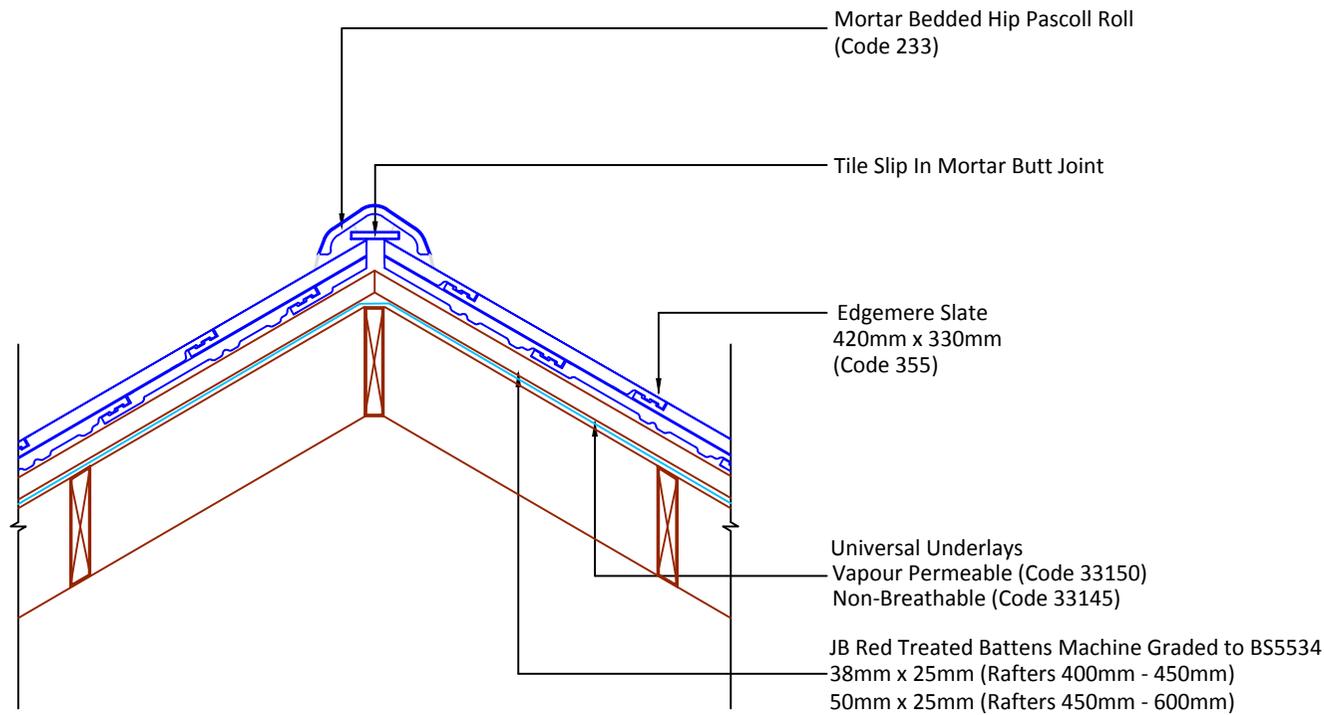Visit marley.co.uk/technical-services
for a full suite of online tools to help with your
roof design, specification and fixing.

Feel free to talk to our experts at any time on
01283 722588.

Associated products & fixings

Edgemere Aluminium Nail Pack
Code 30398 (500g)

Edgemere SoloFix Tile Clips
Code 30441 (100 Pack)
Code 30431 (500 Pack)

DRAWING NUMBER 57635500	DRAWING TITLE Small Scale Mortar Bedded Hip - Pascoll Roll	SCALE 1:10	Edgemere
DRAWING REVISION A			330mm 420mm